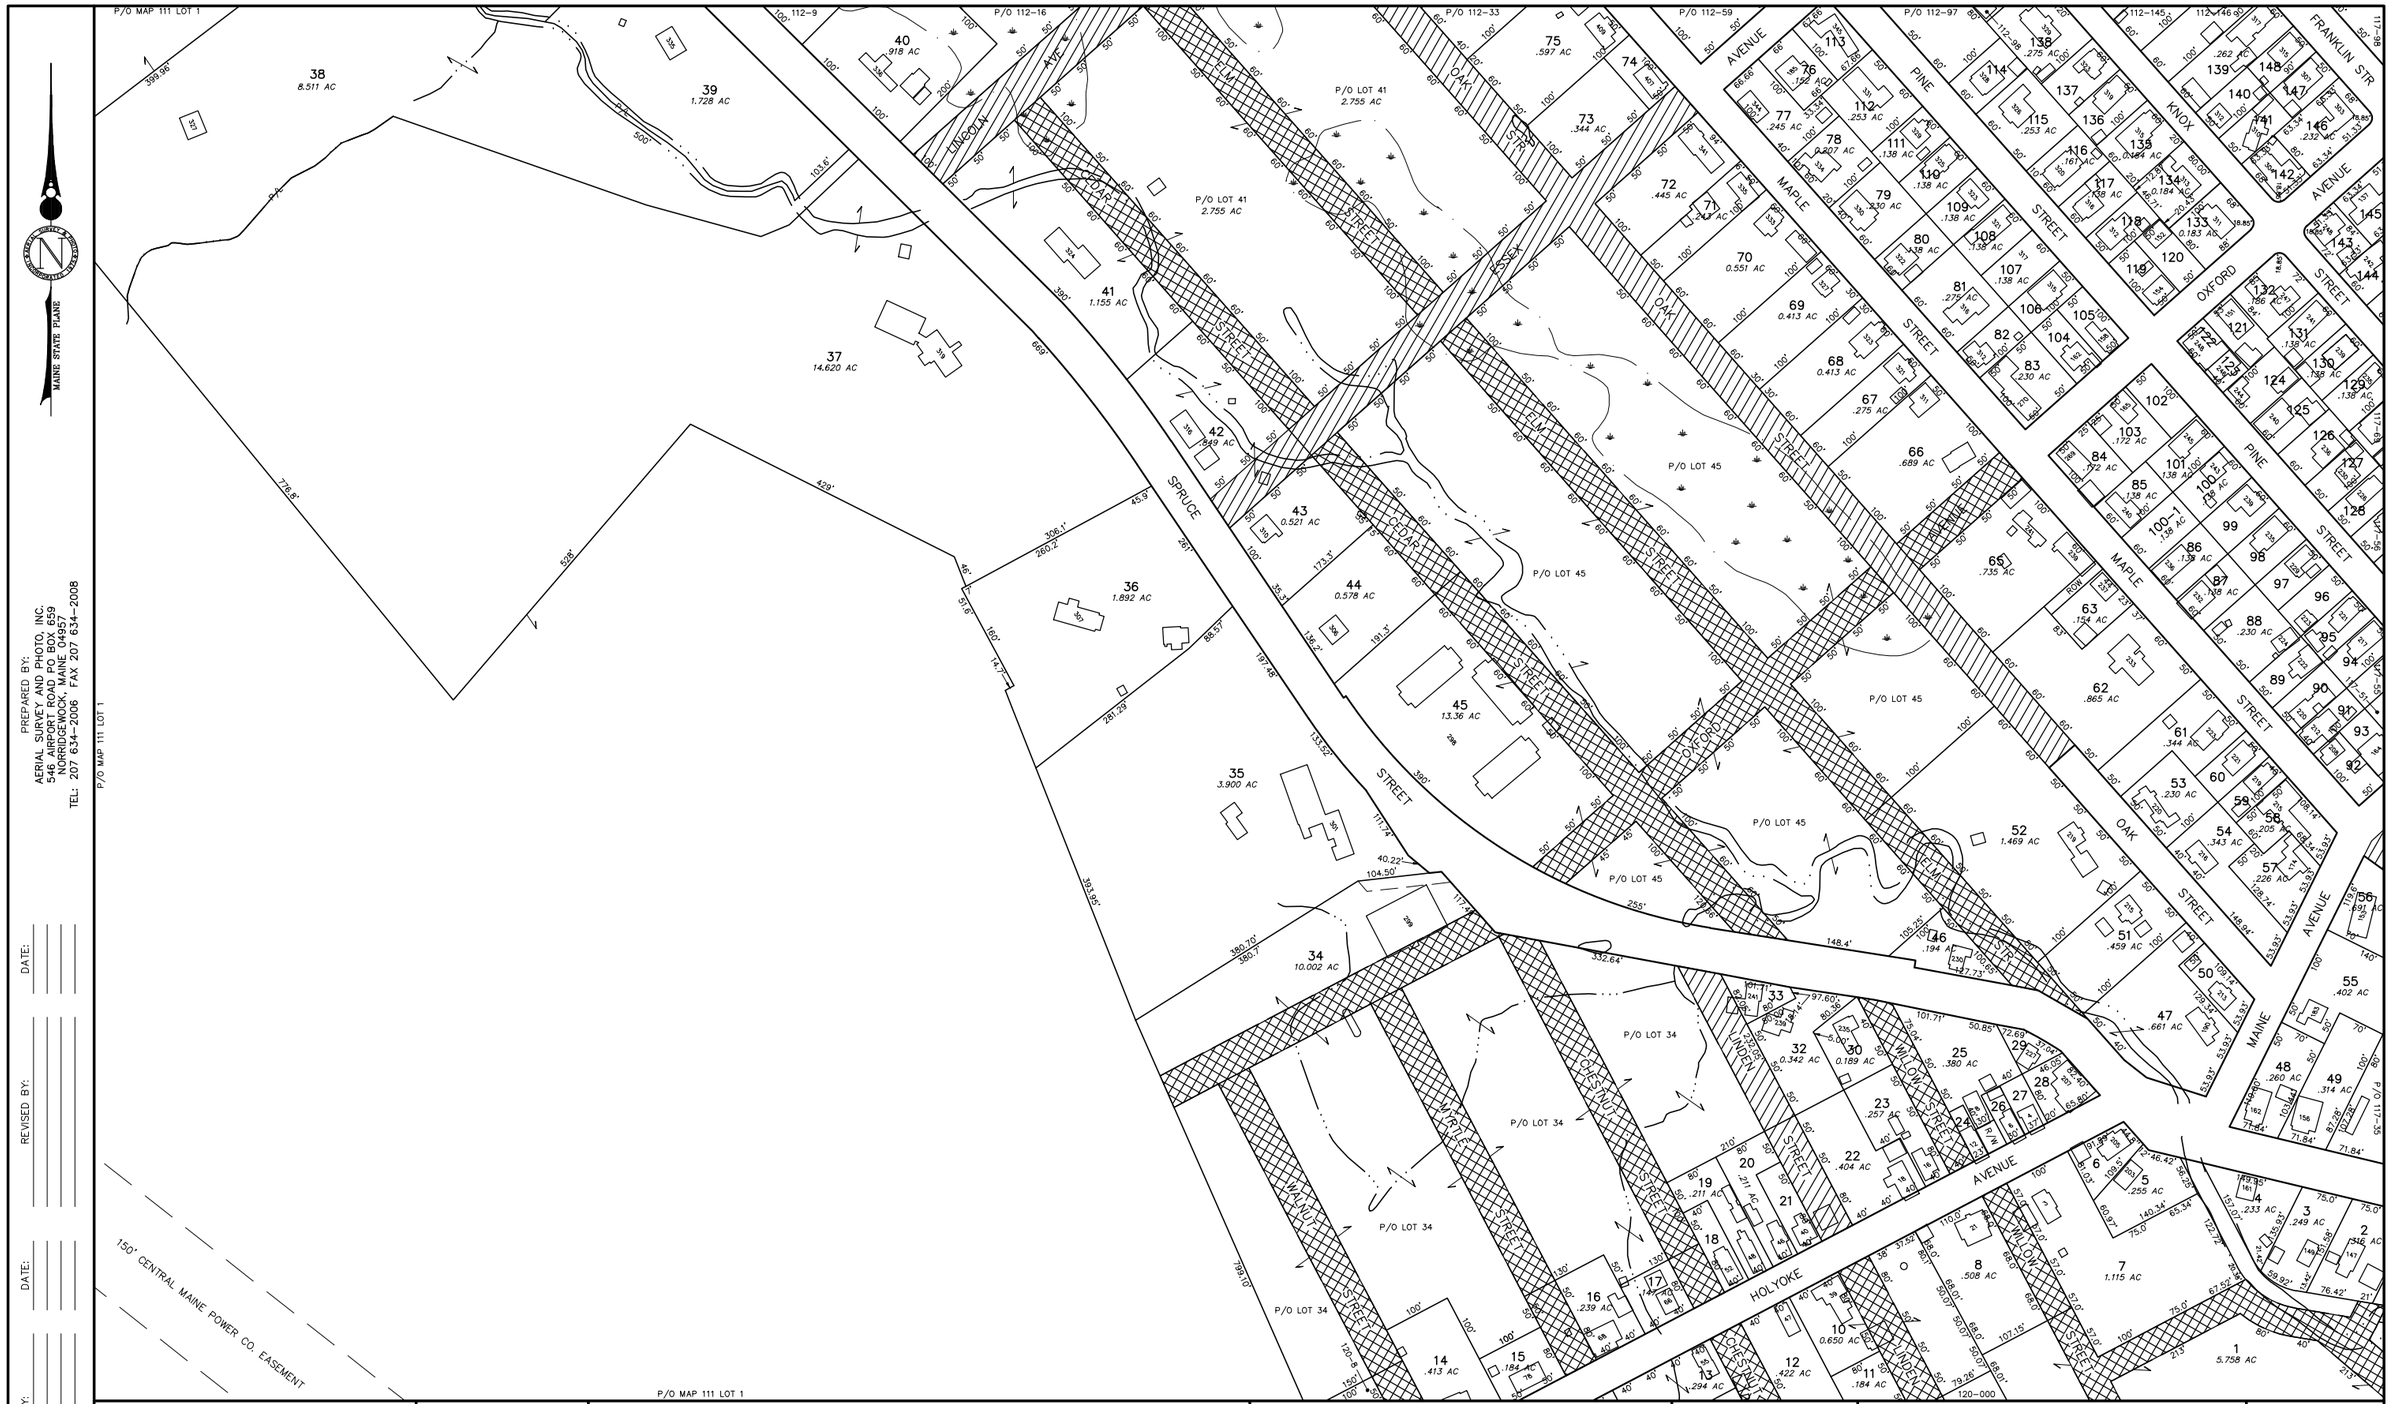

NOTES:

1) THIS MAP IS FOR ASSESSMENT PURPOSES ONLY AND IS NOT INTENDED FOR PROPERTY CONVEYANCE OR LEGAL DESCRIPTION.
2) THE TOWN OF RUMFORD AND ITS CONTRACTORS ASSUME NO LIABILITY REGARDING THE ACCURACY OF BOUNDARY INFORMATION DEPICTED ON THIS MAP.
3) PAPER STREET ONE; DENOTES PUBLIC RIGHTS MAINTAINED PAPER STREET TWO; DENOTES PUBLIC RIGHTS VACATED

TOWN OF RUMFORD
145 CONGRESS STREET
RUMFORD, ME 04276-2031

MAP LEGEND

PARCEL NUMBER	388	PARCEL BOUND	
PARCEL DIMENSION	161.21'	ROAD RIGHT OF WAY	
PARCEL AREA	2.456 AC	PAPER STREET ONE	
MATCH LABEL	P/O M101-L34	PAPER STREET TWO	
BUILDING AND STREET NUMBER	163	EASEMENT LINE	
SUBDIVISION LOT NUMBER	(14)	PRIVATE RIGHT OF WAY	
WATER LINE		WETLAND EDGE	

APRIL 1, 2017

100 50 0 100 200 300 FEET

SCALE 1 INCH = 100 FEET

MAINE STATE PLANE COORDINATE GRID; WEST ZONE; NAD 1983; US FEET
PHOTOGRAPHY DATE: MAY 4, 2002
PHOTOGRAMMETRIC COMPILATION BY AERIAL SURVEY AND PHOTO, INC.
PARCEL MAP COMPILATION BY AERIAL SURVEY AND PHOTO, INC.

INDEX DIAGRAM

111	112	113
115	**116**	117
119	120	121

PROPERTY MAP
TOWN OF RUMFORD
OXFORD COUNTY, MAINE

116